





Consultant
Address
Address
Phone
Fax
e-mail

Consultant
Address
Address
Phone
Fax
e-mail

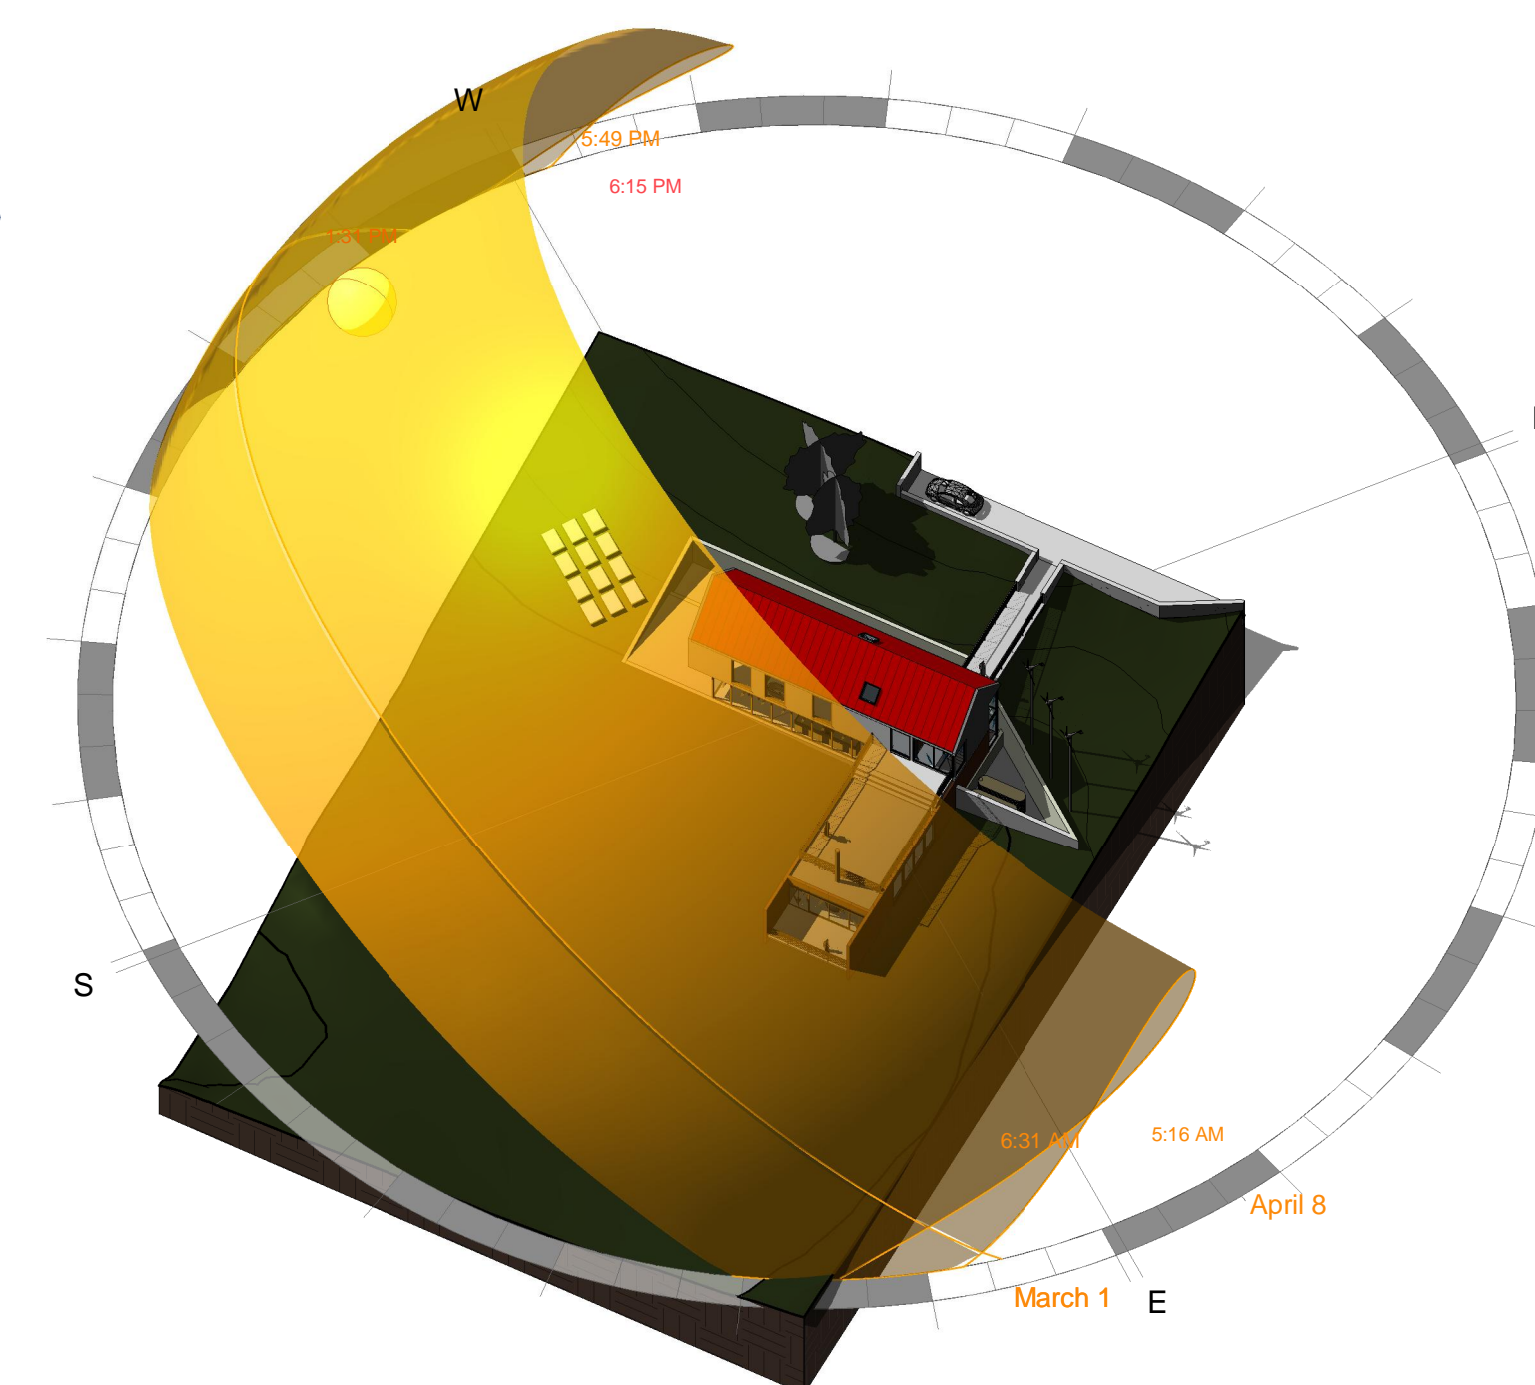

2 Solar Analysis

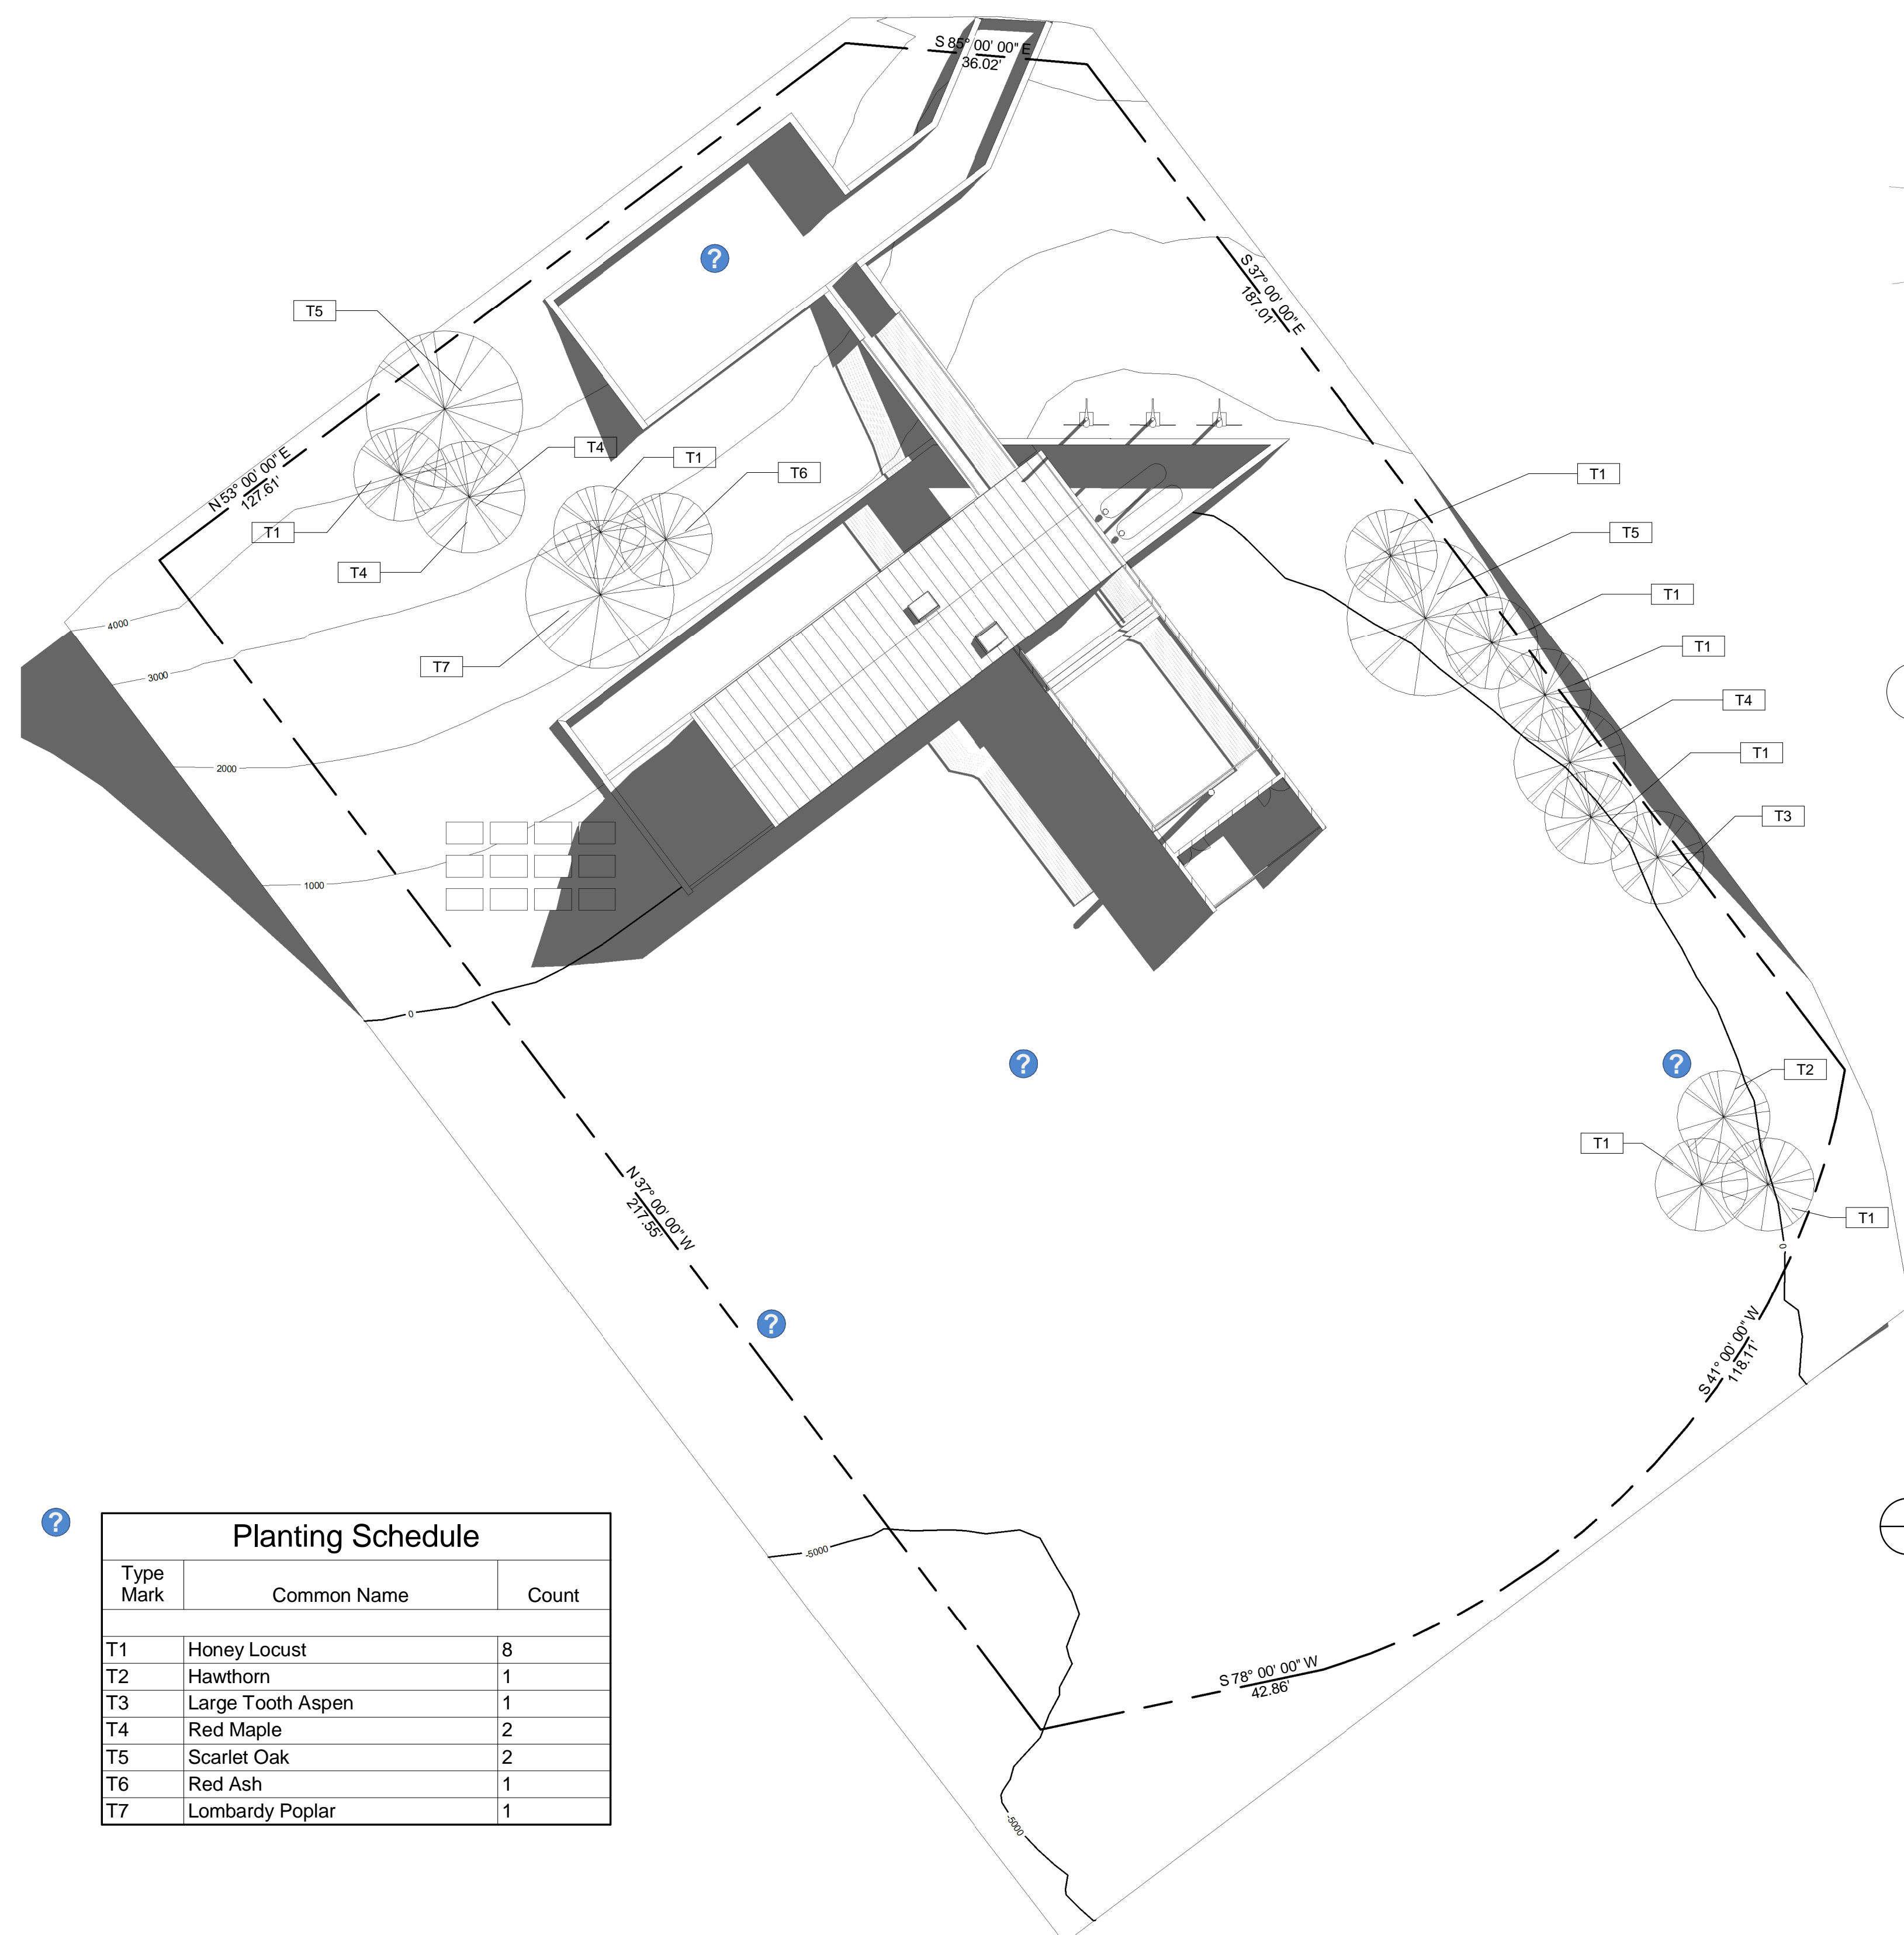

Planting Schedule		
Type Mark	Common Name	Count
T1	Honey Locust	8
T2	Hawthorn	1
T3	Large Tooth Aspen	1
T4	Red Maple	2
T5	Scarlet Oak	2
T6	Red Ash	1
T7	Lombardy Poplar	1

1 Site
1 : 200

[illegible]

Autodesk
Sample House

Site Plan

Project number	001-00
----------------	--------

Date	Issue Date
------	------------

Drawn by	SM
----------	----

Checked by	JLH
------------	-----

A101

Scale	1 : 200
-------	---------